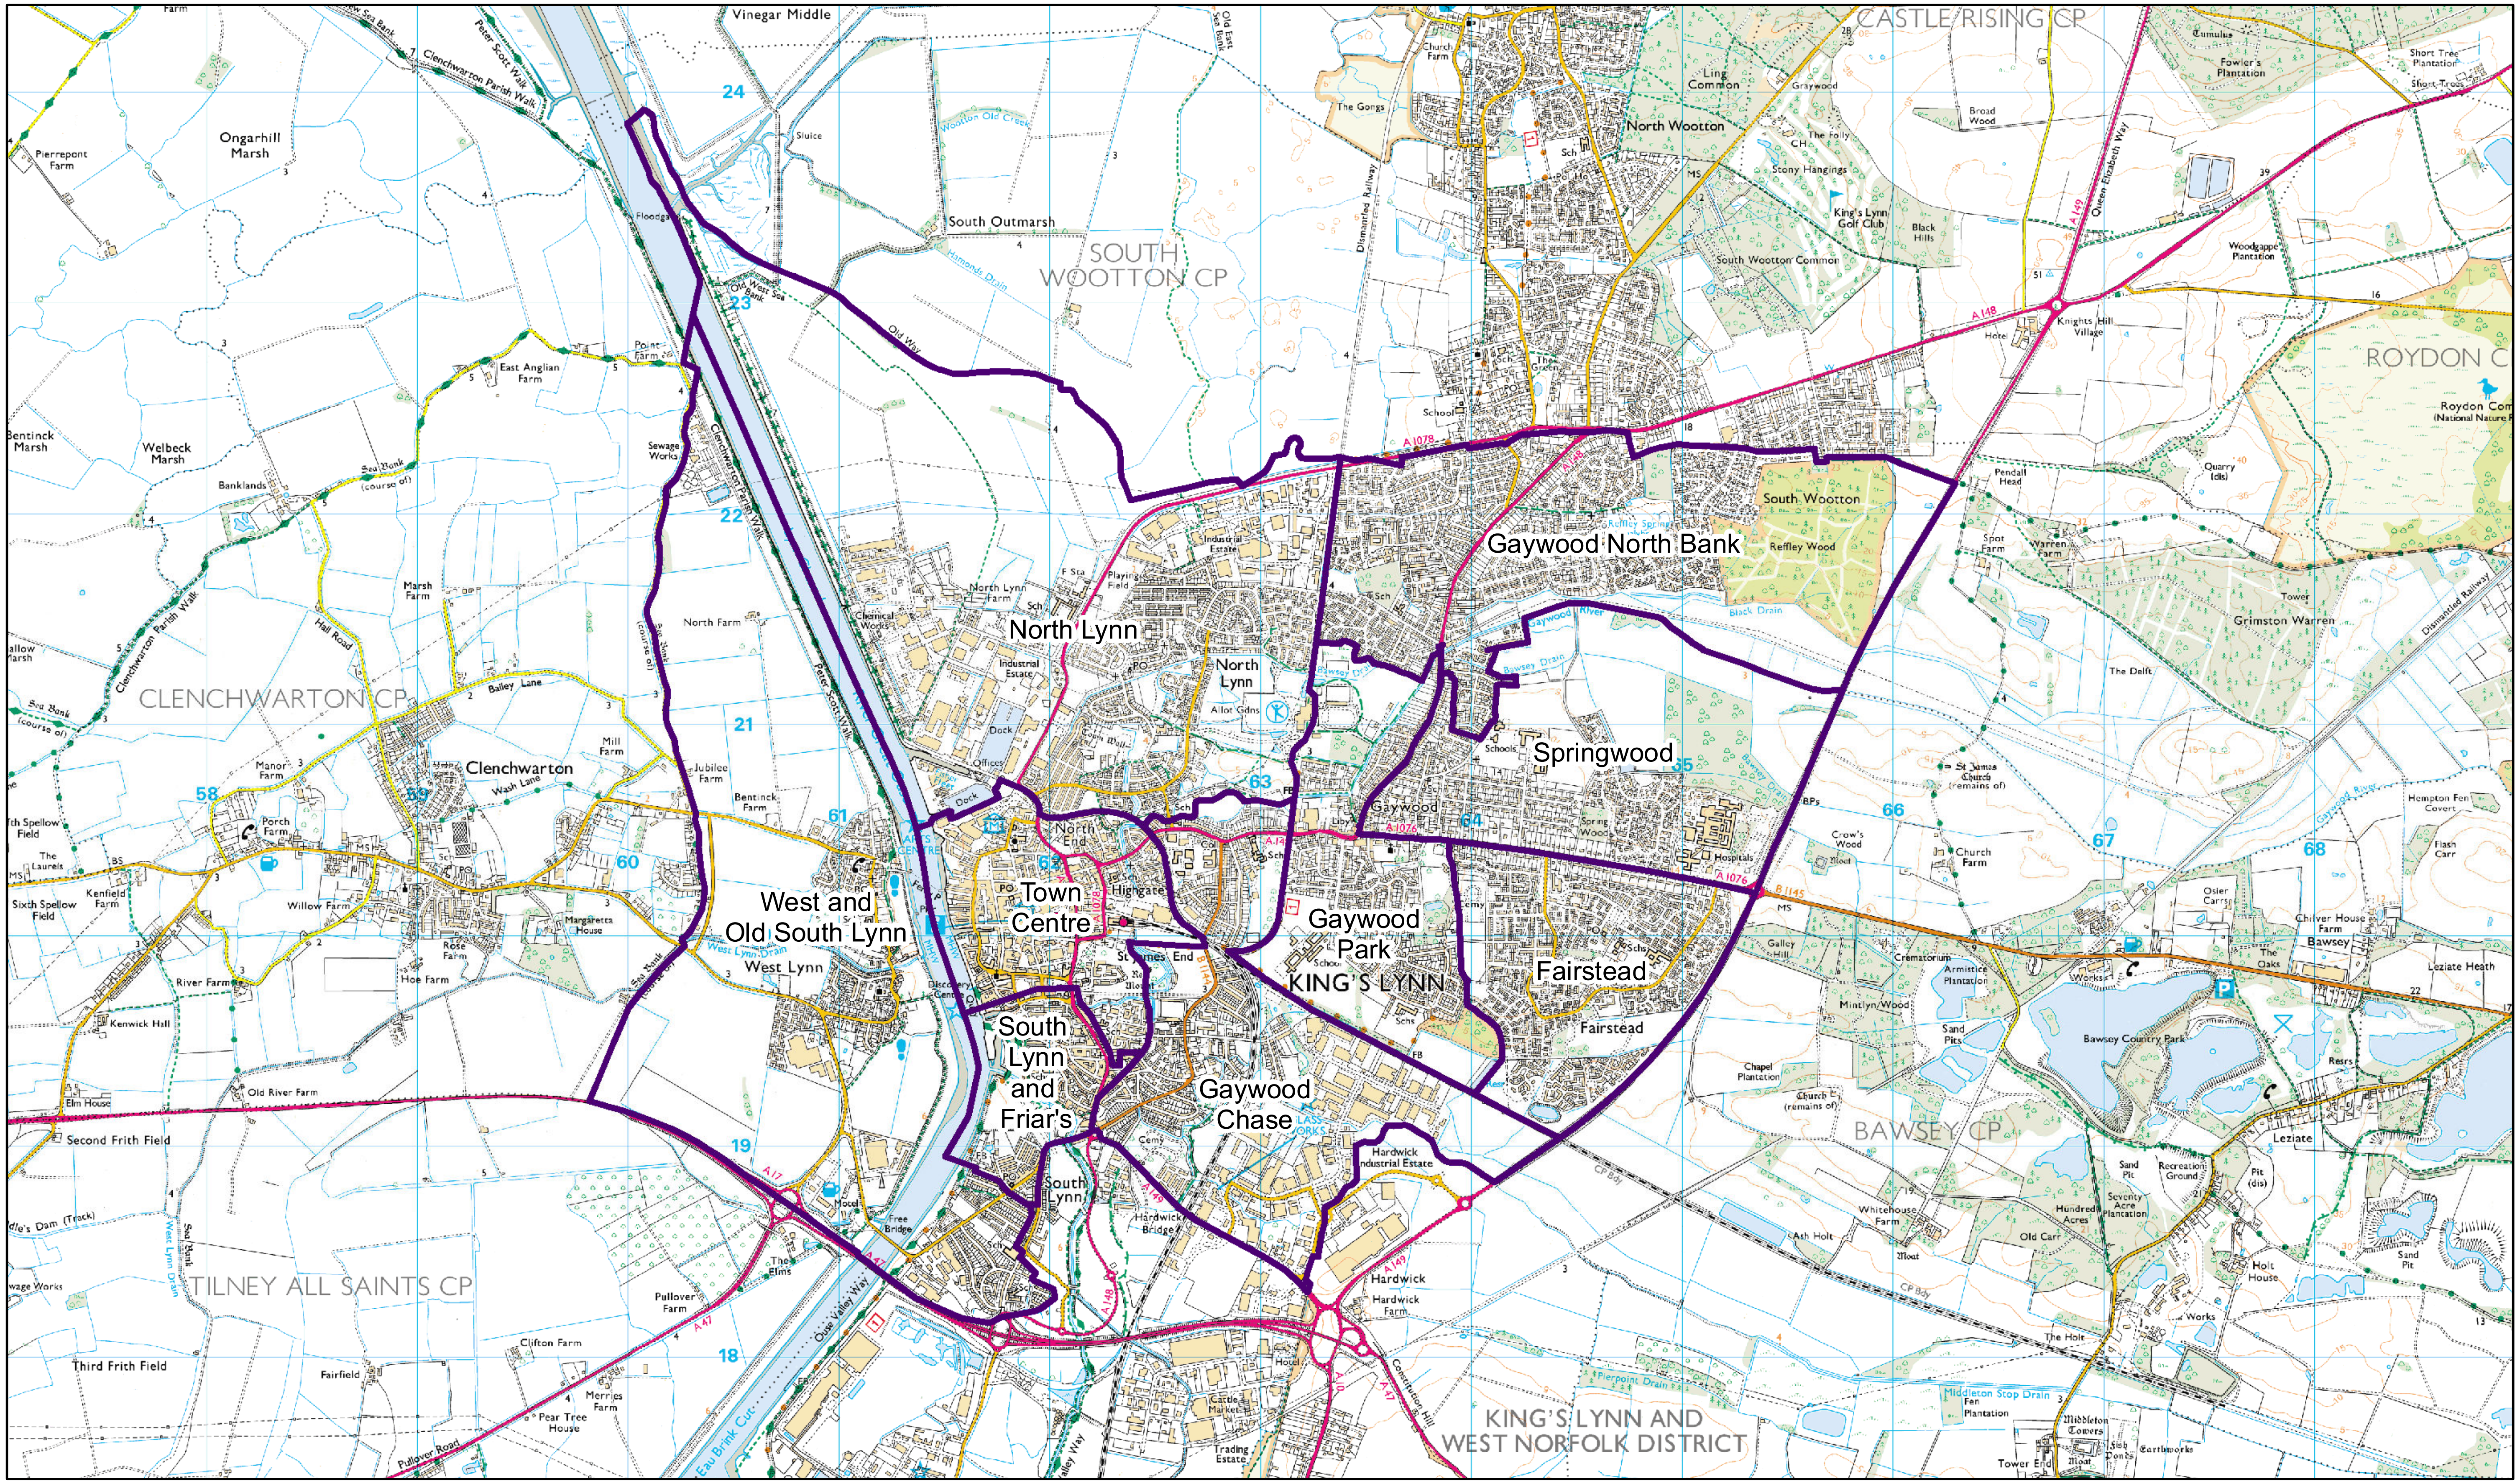

Borough Council of
King's Lynn &
West Norfolk

Tel. 01553 616200 - Fax. 01553 691663

Title

???
???
???

Project / Details

???
???
???

N W E S

Scale
1:30,000

Date
25/08/2017

Drawn by / Department
???

Drawing / Reference Number
???

© Crown copyright and database rights 2017 Ordnance Survey 100024314