19/01831/F
Manor Farm Back Street

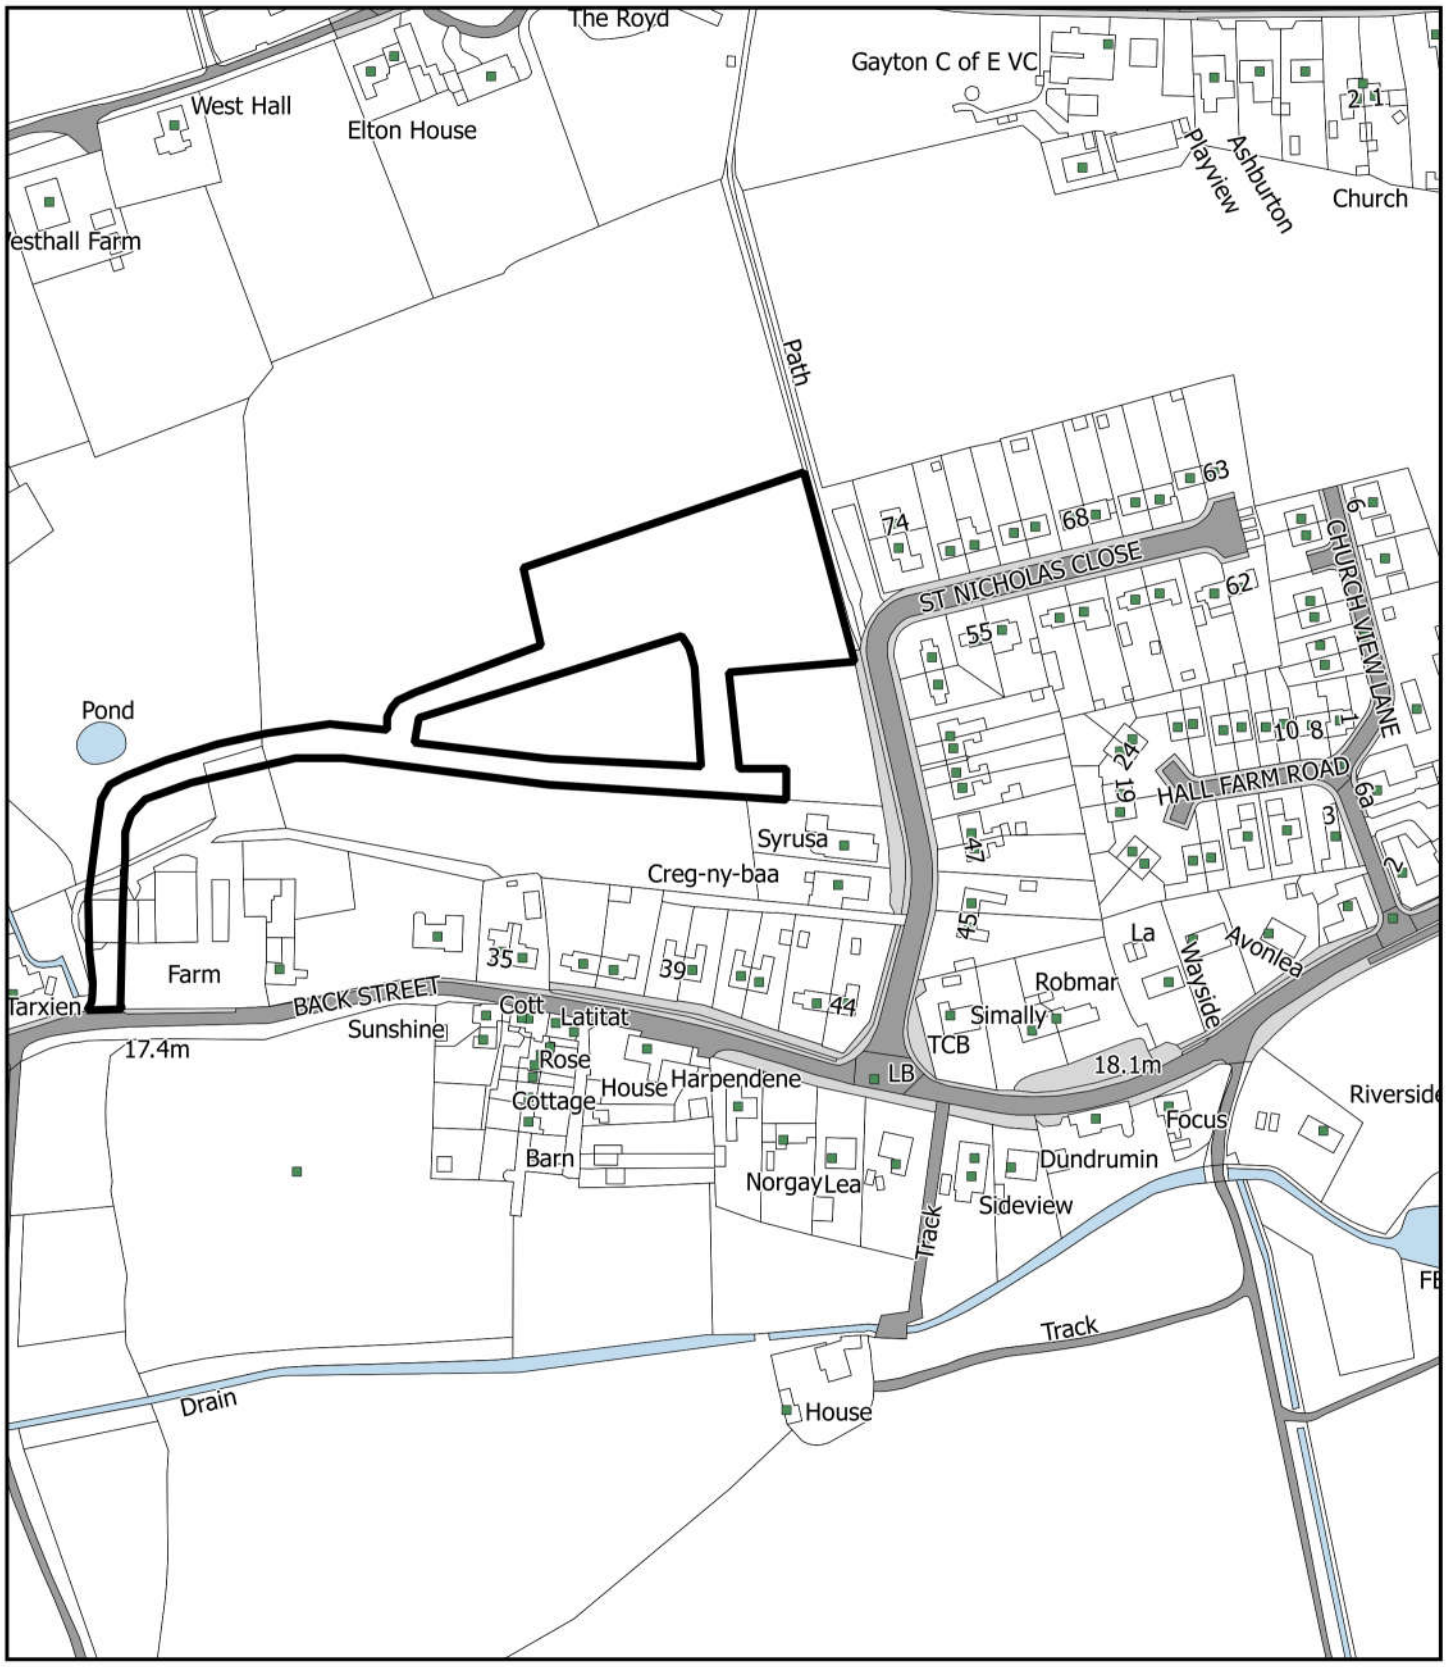

© Crown copyright and database rights 2019
Ordnance Survey 100024314

1:2,500

100 10 20 30 40 m