19/02000/F
The Smithy Main Road Brancaster

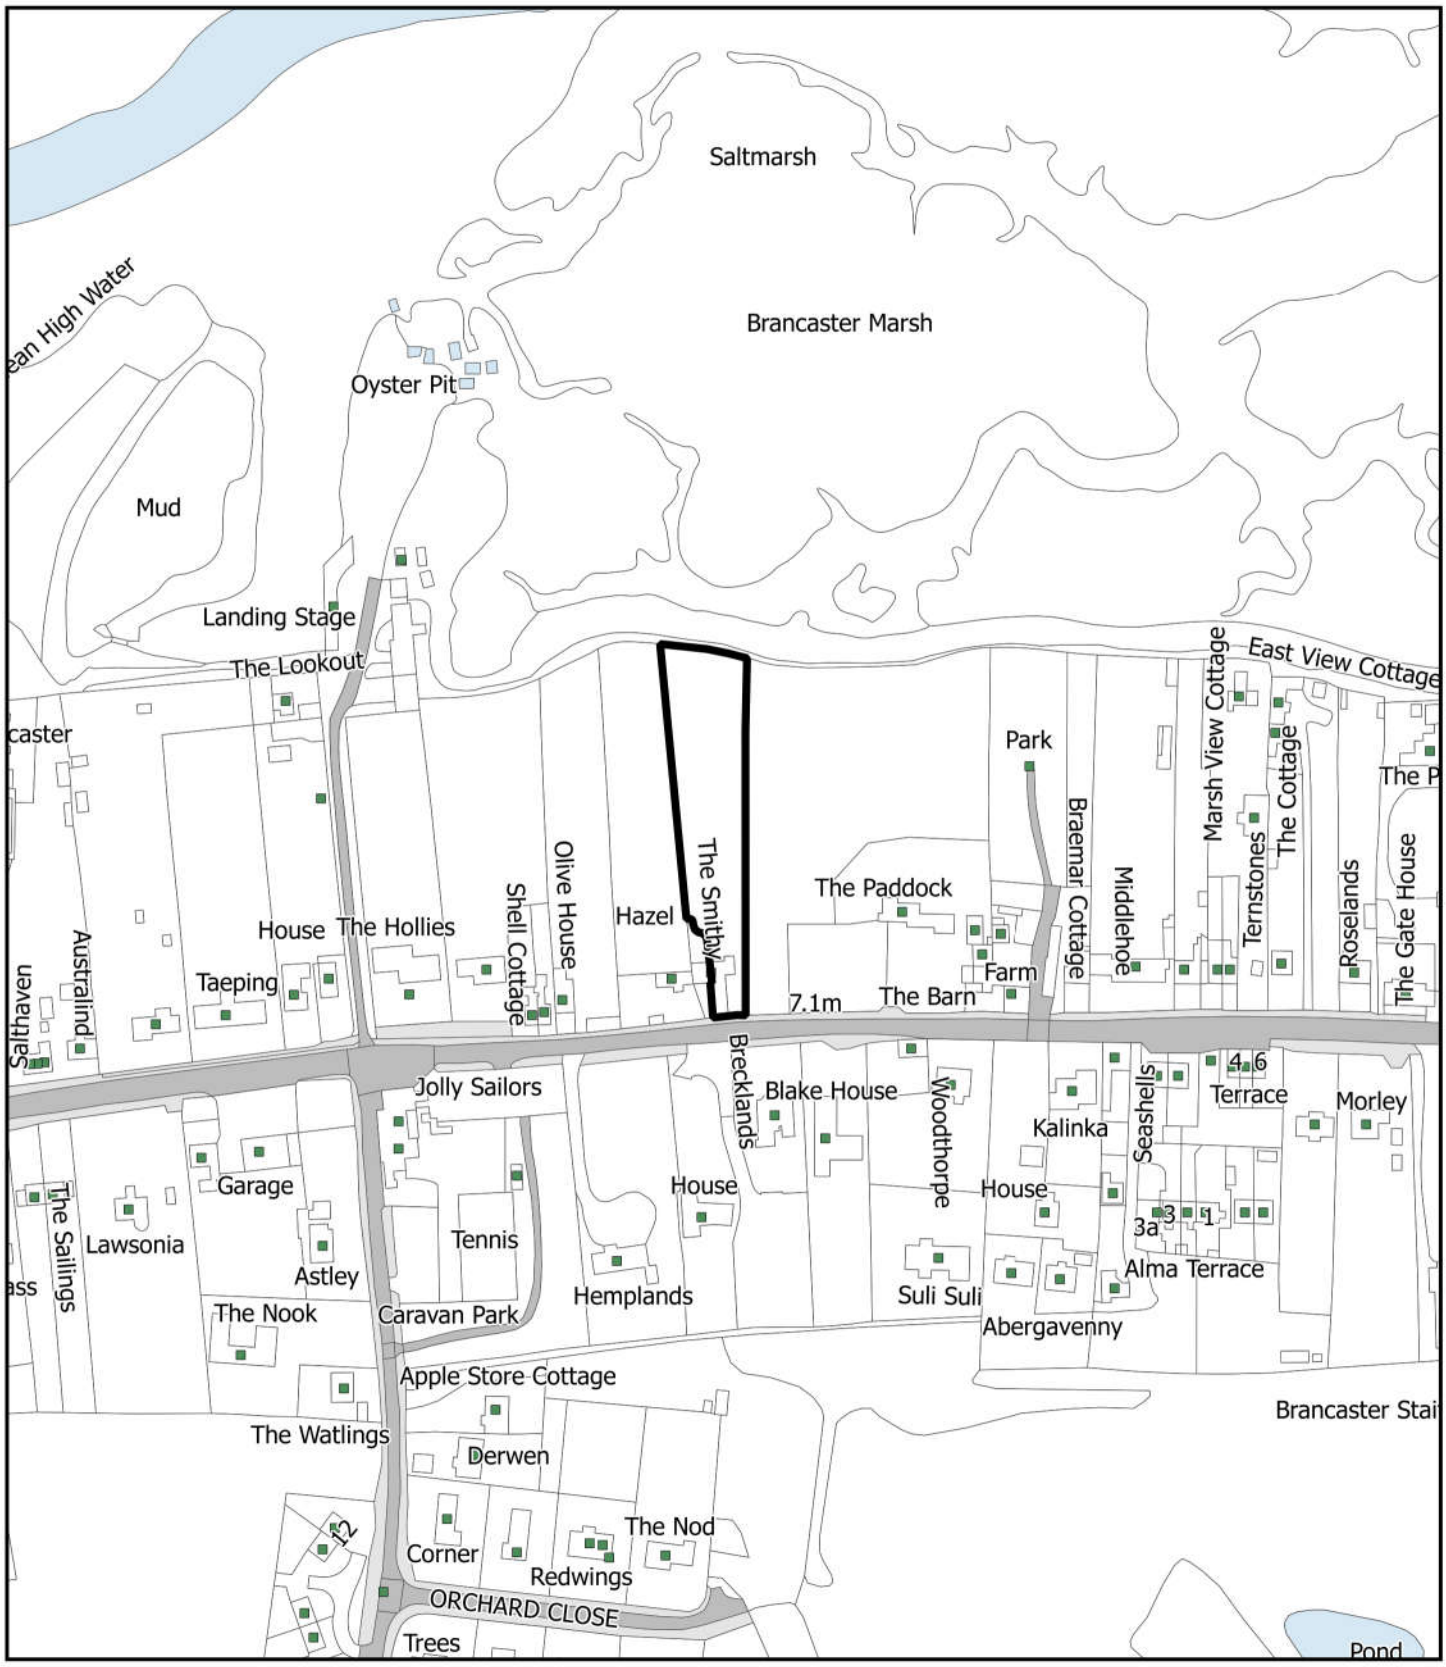

© Crown copyright and database rights 2020
Ordnance Survey 100024314

1:2,500

10 0 10 20 30 40 m