23/01819/F

Borough Council of
King's Lynn &
West Norfolk

Deer Park East of St Thomas Lane Snettisham PE31 6SR

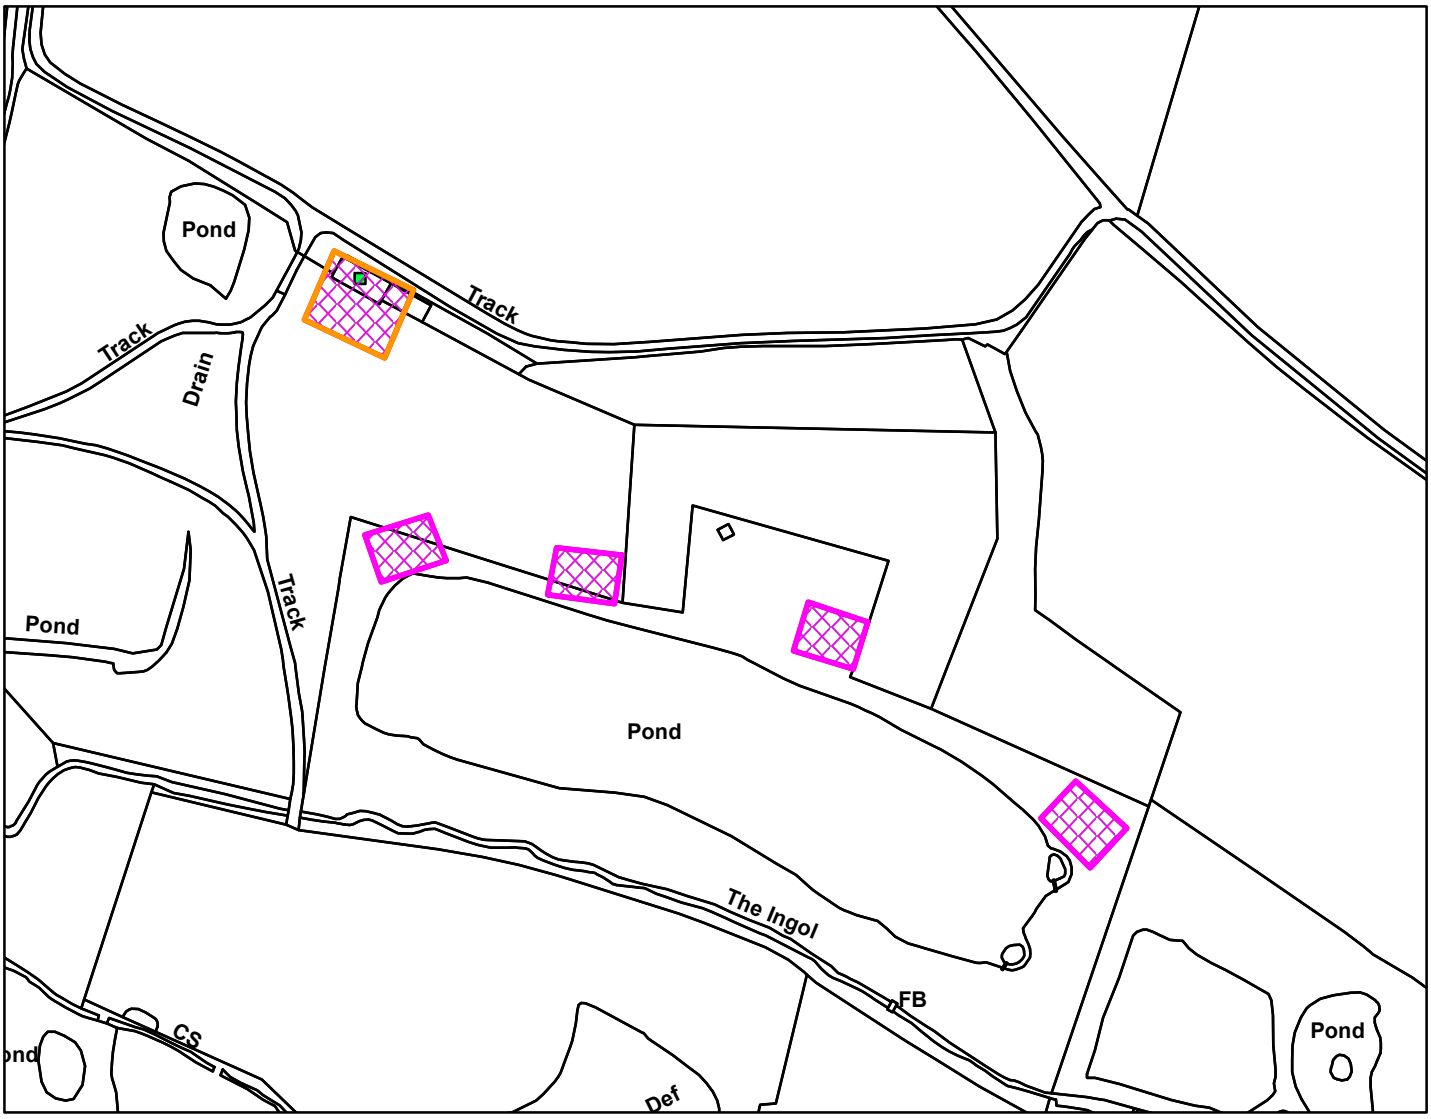

Legend

Scale: 1:2,500

Reproduced from the Ordnance Survey map with permission of the Controller of His Majesty's Stationery Office © Crown Copyright 2023.

Unauthorised reproduction infringes Crown Copyright and may lead to prosecution or civil proceedings.

Organisation	BCKLWN
Department	Department
Comments	
Date	22/03/2024
MSA Number	0100024314